Drawing of 2928 N Beverly Site plan from HPZ 01-08 it indicates a (street)front yard setback of six feet.

HR1

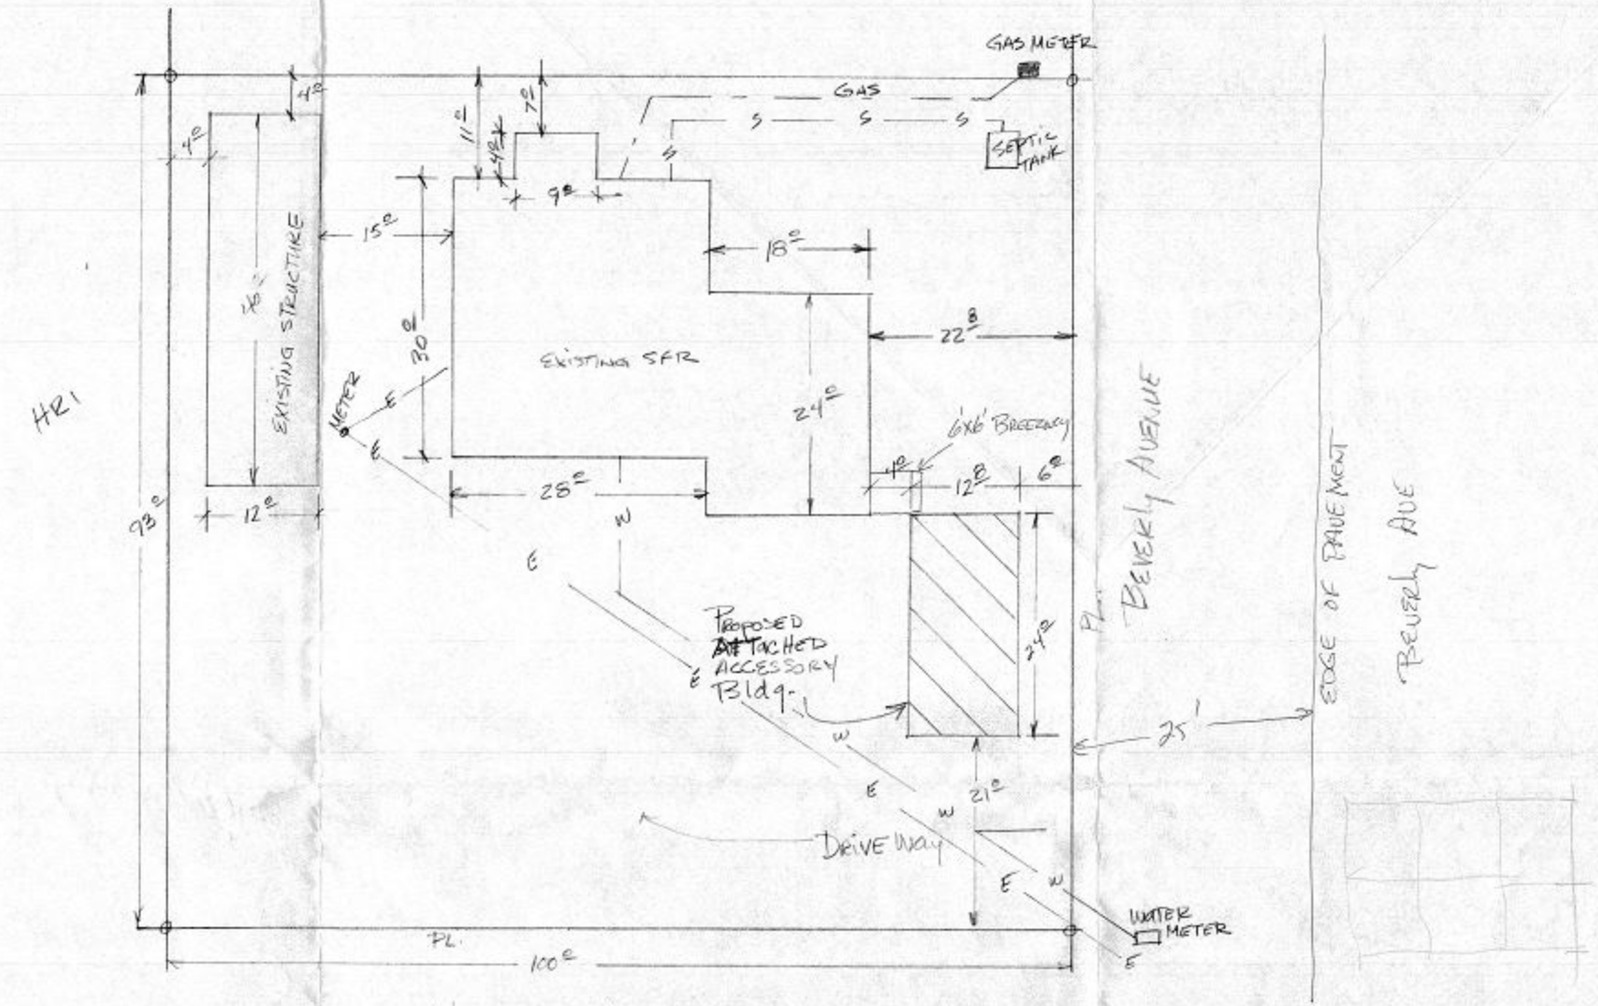

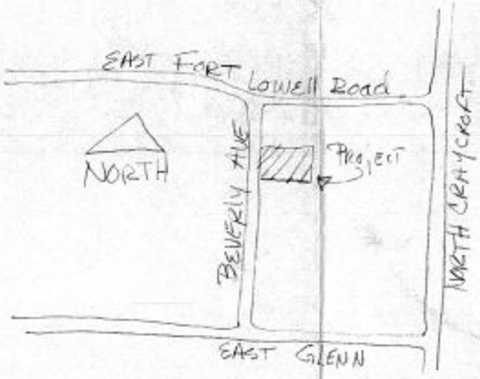

HR1

Total Lot = 9300 #

Total Improvements = 2092 #

% of Lot = 22.5%

Project Address:
2932 N. Beverly Ave.
Site Plan
Scale 1" = 10'

NORTH