NOTE:

PATIO ENCLOSURE FENCE TO BE TEMPORARY AND REMOVABLE

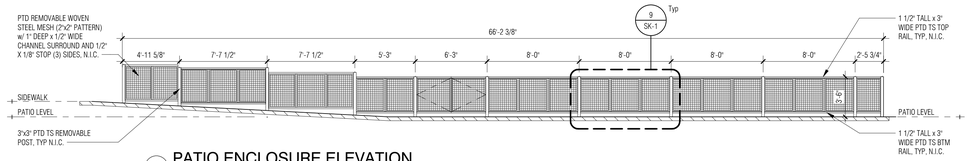

4 PATIO ENCLOSURE ELEVATION
3/16" = 1'-0"

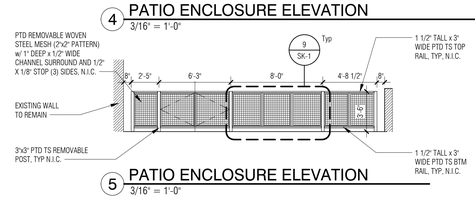

5 PATIO ENCLOSURE ELEVATION
3/16" = 1'-0"

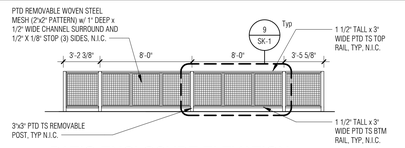

6 PATIO ENCLOSURE ELEVATION
3/16" = 1'-0"

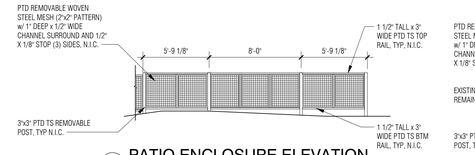

8 PATIO ENCLOSURE ELEVATION
3/16" = 1'-0"

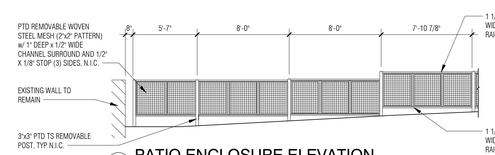

7 PATIO ENCLOSURE ELEVATION
3/16" = 1'-0"

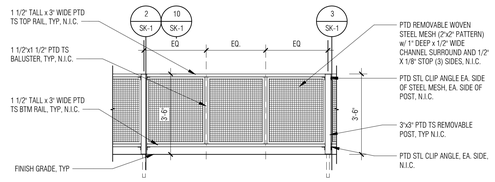

9 PARTIAL EXTERIOR FENCE ELEVATION
3/8" = 1'-0"

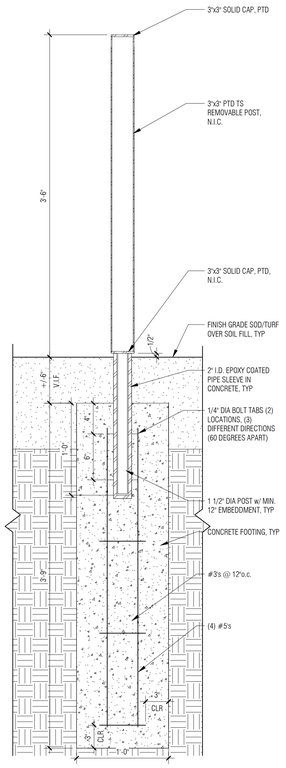

10 REMOVABLE FENCE POST DETAIL (GRASS)
SCALE: 1 1/2" = 1'-0"

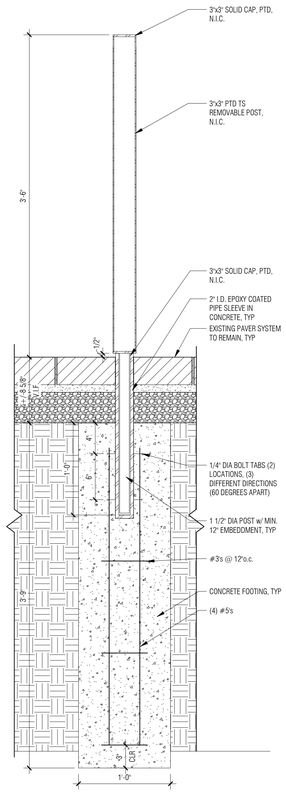

3 REMOVABLE FENCE POST DETAIL (PAVERS)
SCALE: 1 1/2" = 1'-0"

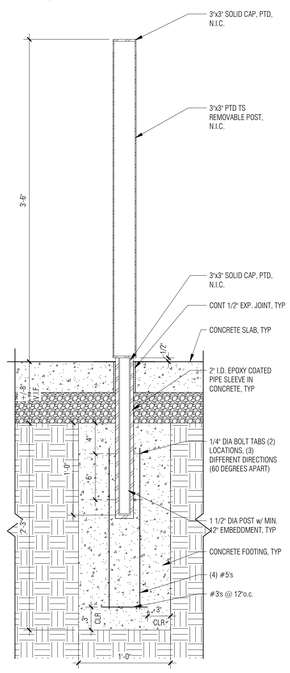

2 REMOVABLE FENCE POST DETAIL (CONCRETE)
SCALE: 1 1/2" = 1'-0"

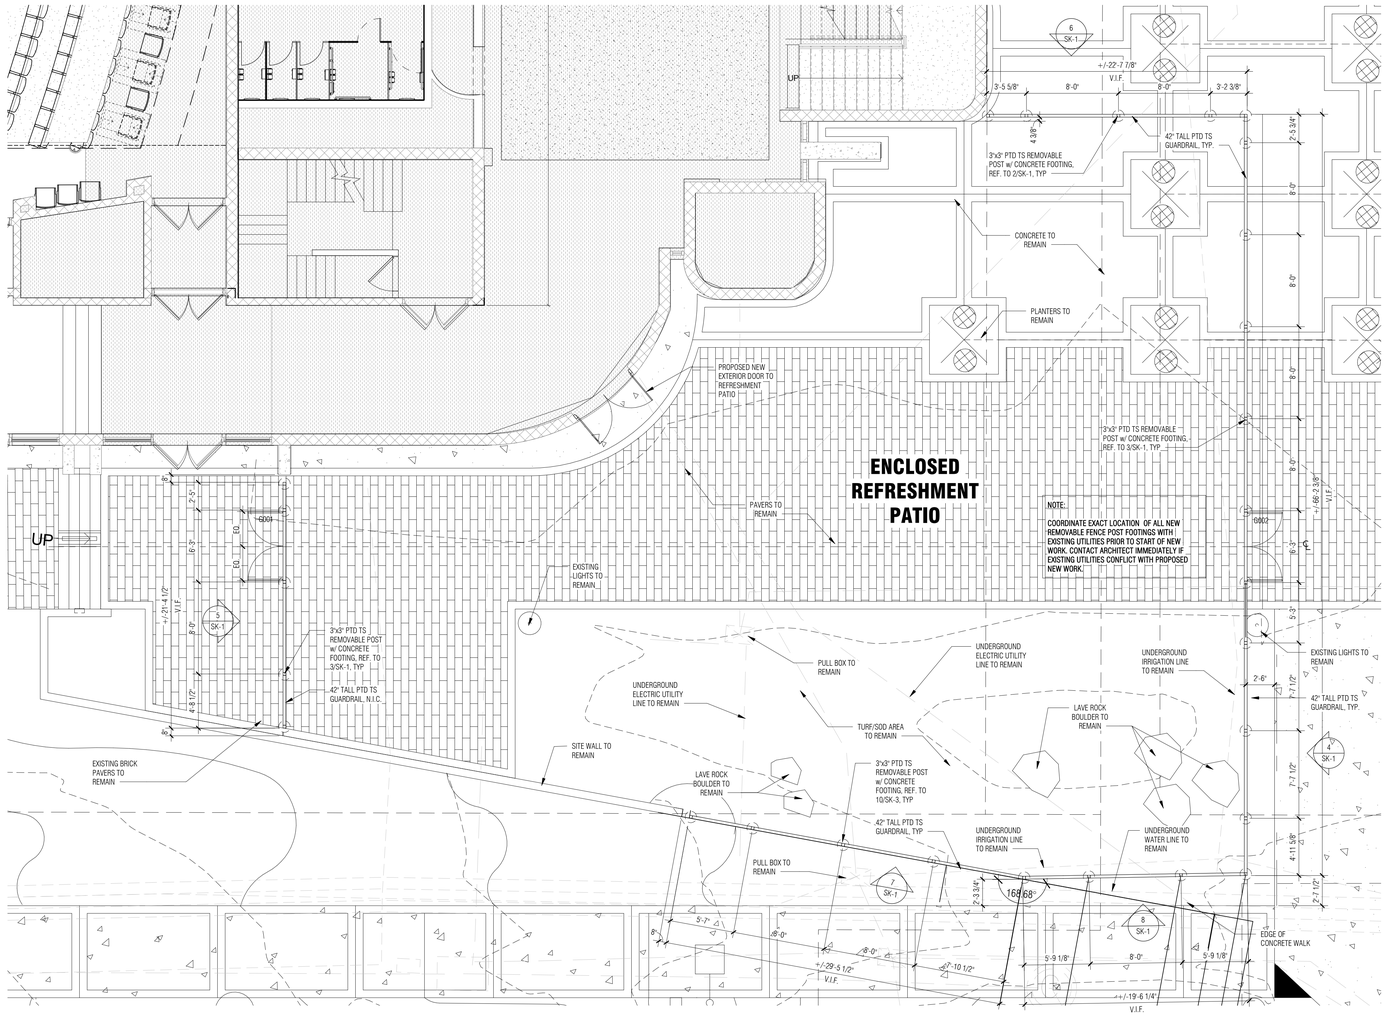

1 ARCHITECTURAL SITE PLAN - REFRESHMENT PATIO
3/16" = 1'-0"

0 8' 16' 32'

bws ARCHITECTS
BURNS WALD-HOPKINS SHAMBACH ARCHITECTS
261 North Court Avenue
Tucson, Arizona 85701
520.795.2700 Fax 520.795.6171
www.bwsarchitects.com

Acoustic + Media System Consultants
MCH – McKay Conant Hoffman, Inc.
3961 North 75TH Street
Scottsdale, Arizona 85251
Phone: 818.991.9300

Theatre Consultants
TheatreDNA
453 S. Spring Street, #1230
Los Angeles, CA 90013
Phone: 213.375.3888

Electrical
Monrad Engineering Inc.
1926 East Ft. Lowell Road, Ste. 200
Tucson, AZ 85701
Phone: 520.884.0045

Mechanical/ Plumbing
KC Mechanical Engineering, LLC
5437 East Fifth Street, #112
Tucson, AZ 85711
Phone: 520.327.7611

CONSULTANTS

Structural
Schneider Structural
435 East 7th Street
Tucson, AZ 85705
Phone: 520.512.8183

CITY OF TUCSON
TCC MUSIC HALL

260 S Church Ave, Tucson, AZ 85701

ROBIN A. SHAMBACH
REGISTERED ARCHITECT
CERTIFICATE NO. 23533
03/01/21
ARIZONA, U.S.A.

EXPIRES 06/30/2022

DRAWN BY: RCJ
JOB NO: 2012.000
DATE: 02/10/21
REVISIONS

1	ADD#1	3/1/21

ARCHITECTURAL SITE PLAN

SK-1

50% CONSTRUCTION DOCUMENTS

3/1/2021 4:54:00 PM